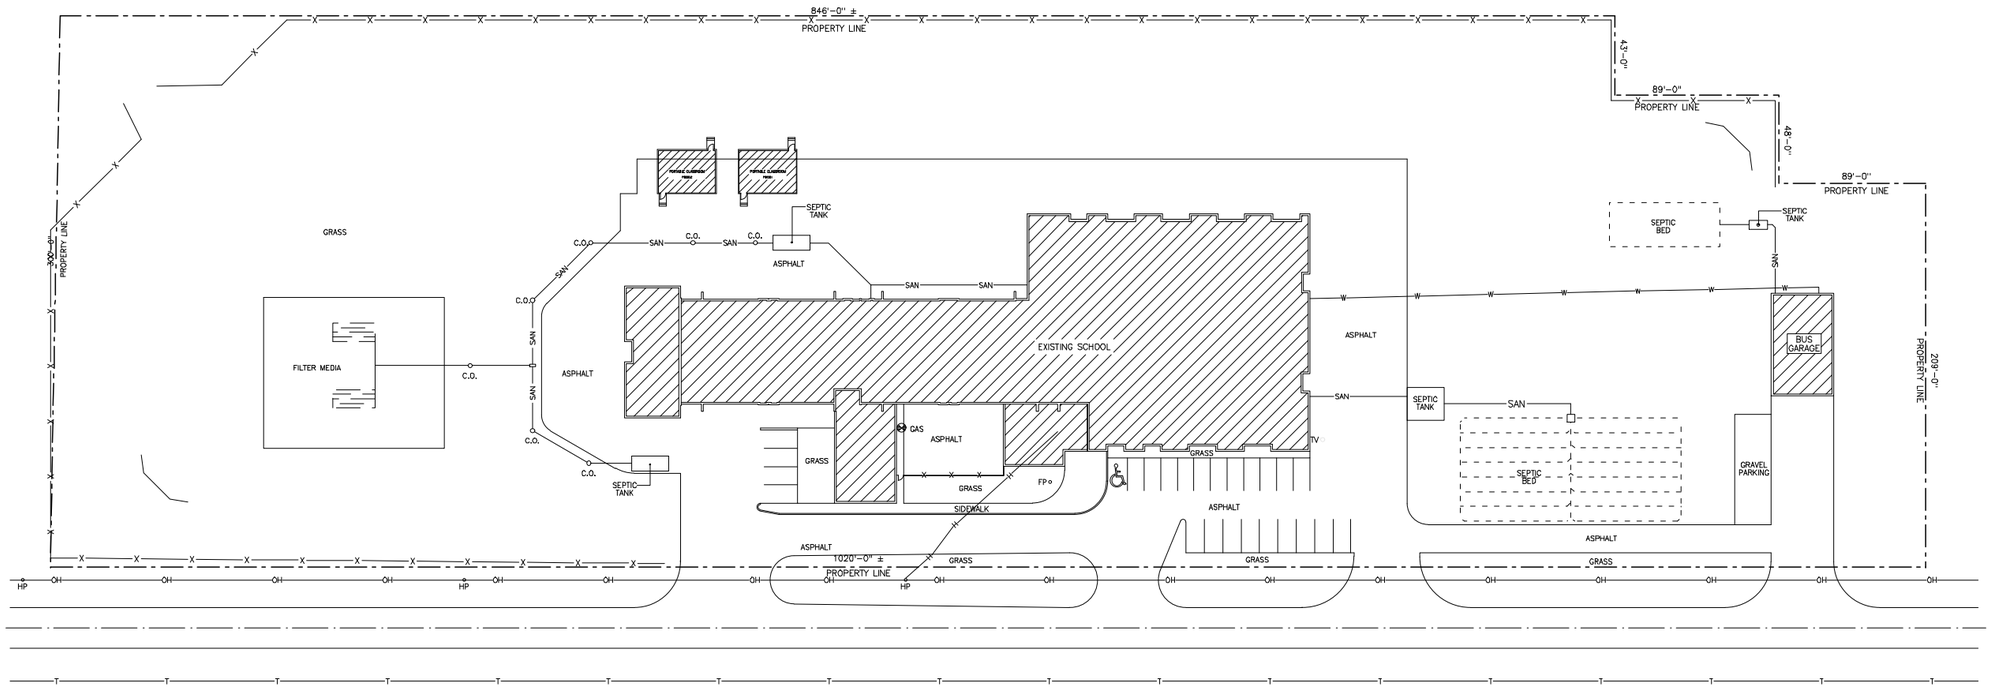

SITE PLAN
SCALE: 1" = 40'-0"

GRAND ERIE DISTRICT SCHOOL BOARD

REV	DATE	DESCRIPTION	BY	CHKD

WALSH
PUBLIC SCHOOL

TITLE
SITE PLAN

SCALE: 1" = 40'-0"	DRAWN: EMS DATE: SEPTEMBER 99	CHKD: J.DOUGLAS DATE: SEPT 99	APPV'D: J.DOUGLAS DATE: SEPT 99
CONTRACT No. 010	DWG No. A-ST		REV 00