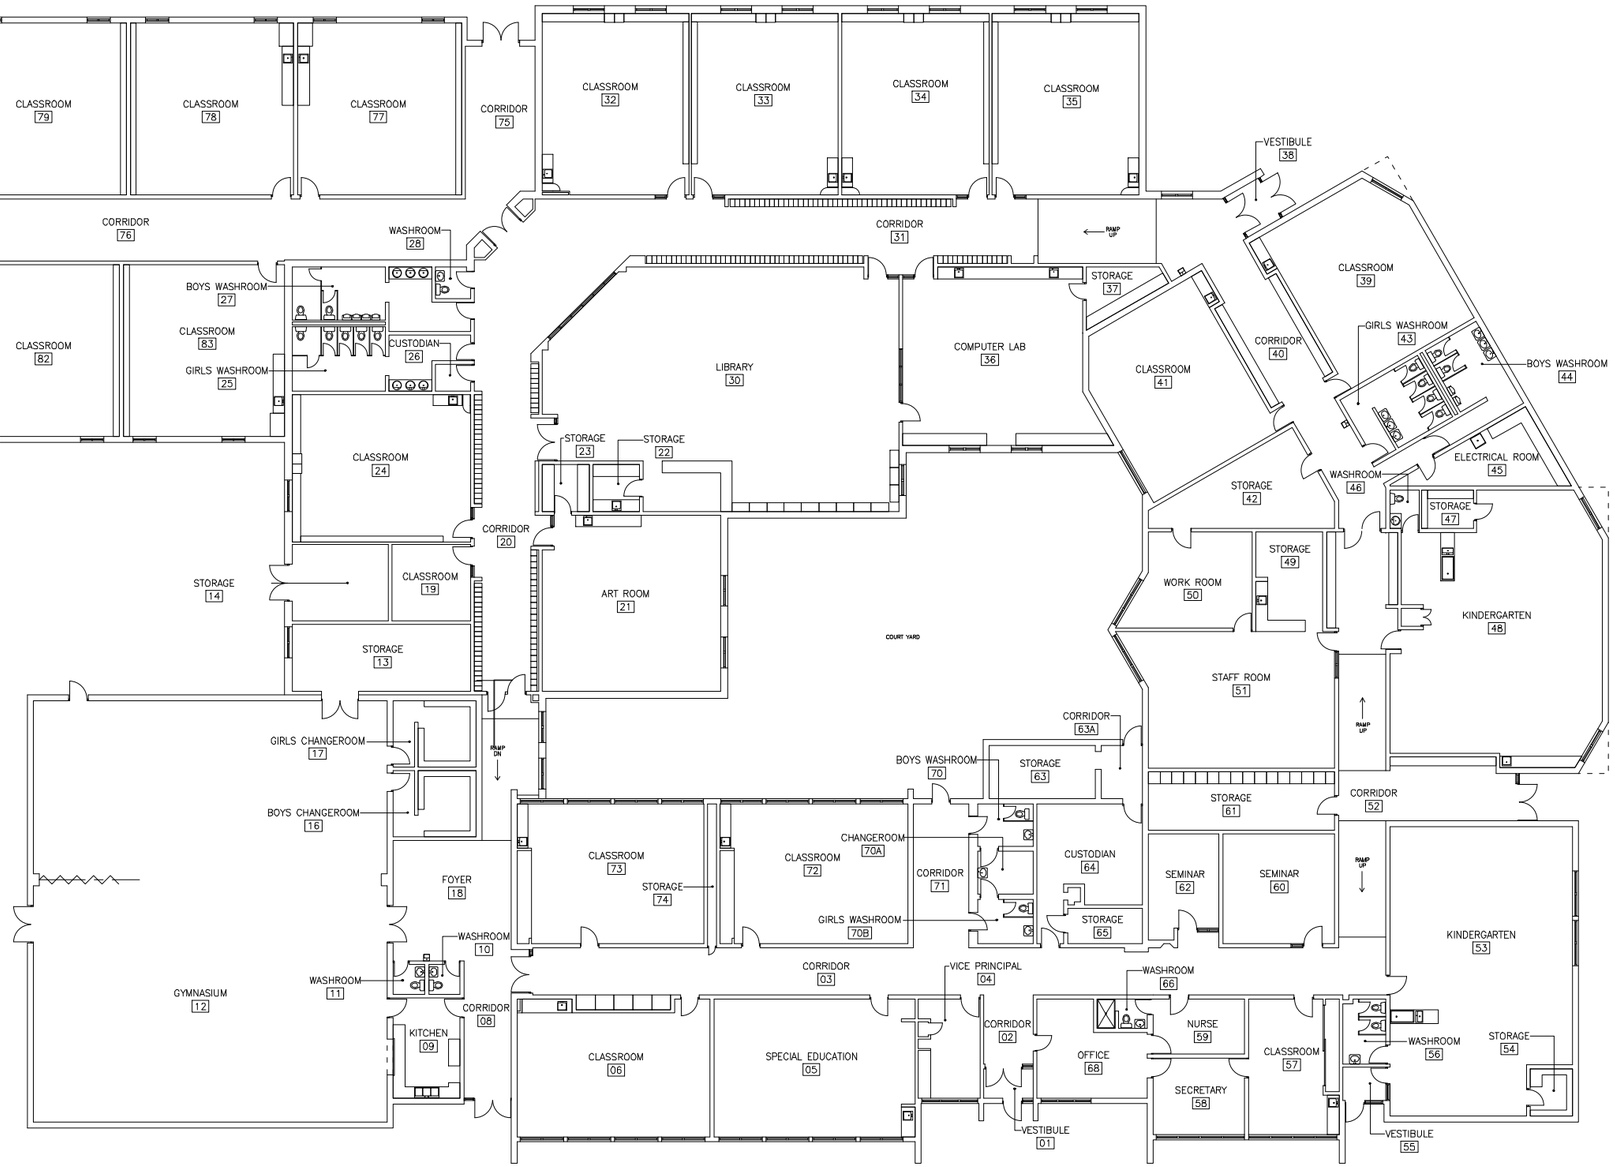

FIRST FLOOR PLAN
SCALE: 1/8" = 1'-0"

0 4' 12' 16'
2' 8' 20' 30'

ARCHITECTURAL RENOVATIONS & ADDITIONS INCLUDED		
YEAR	ARCHITECT	PROJECT DESCRIPTION
2007	THE VENTIN GROUP LTD. ARCHITECTS	7 CLASSROOM ADDITION & RENOVATIONS

DATE	ROOM #	DESCRIPTION
SEP 01	07 - 11	HEAT DUCT REMOVED
APR 01	18	ROOM IDENTIFIED AS (TWO) STORE
APR 01	15	ADD (TWO) STORAGE (BETWEEN)
APR 01	16	ADD (TWO) FAN ROOM (BETWEEN)
APR 01	69	SHARROOM REMOVED - NOW PART OF (SMX) BOYS OFFICE
APR 01	63	ROOM DIVIDED - ADD (ADD) STORAGE
APR 01	63	ROOM DIVIDED - ADD (ADD) CORRIDOR
DEC 03	67	SHARROOM REMOVED - NOW PART OF (SM) BOYS OFFICE
DEC 03	69	SHARROOM REMOVED - NOW PART OF (SM) BOYS OFFICE
APR 01	70	BOYS WASHROOM REMOVED - NEW ROOMS ADDED
APR 01	70	ADD NEW (TWO) BOYS WASHROOM
APR 01	70	ADD NEW (TWO) CHANGEROOM
APR 01	70	ADD NEW (TWO) GIRLS WASHROOM
APR 01	71	GIRLS WASHROOM REMOVED - NOW PART OF (V) CORRIDOR
APR 01	74	ADD NEW (TWO) STORAGE
DEC 03	108	ADD NEW UNDER STAGE STORAGE
JUN 05	35	REMOVE HEAT DUCTS TO NEW ADDITION
JUN 05	13-16	REMOVED CENTRAL ROOMS FOR EXTENDED RENOVATION TO GYMNASIUM AREA
JUN 05	14	NEW GYM STORAGE AREA WAS PART OF CLASSROOM 19
JUN 05	14	NEW BATHROOM AND STORAGE AREA WAS PART OF CLASSROOM 19
JUN 05	16	NEW STORAGE ROOM AREA WAS PART OF CLASSROOM 19

REV	DATE	DESCRIPTION	BY	CHKD

GRAND KRIZ DISTRICT SCHOOL BOARD

NORTH WARD PUBLIC SCHOOL

TITLE
FIRST FLOOR PLANS
ARCHITECTURAL

SCALE: 1/8" = 1'-0"	DRAWN: CMD DATE: NOVEMBER 08	CHKD: J.DOUGLAS DATE: SEPT 08	APPROV: J.DOUGLAS DATE: SEPT 08
CONTRACT No. 010	DWG No. A-F1		REV 00