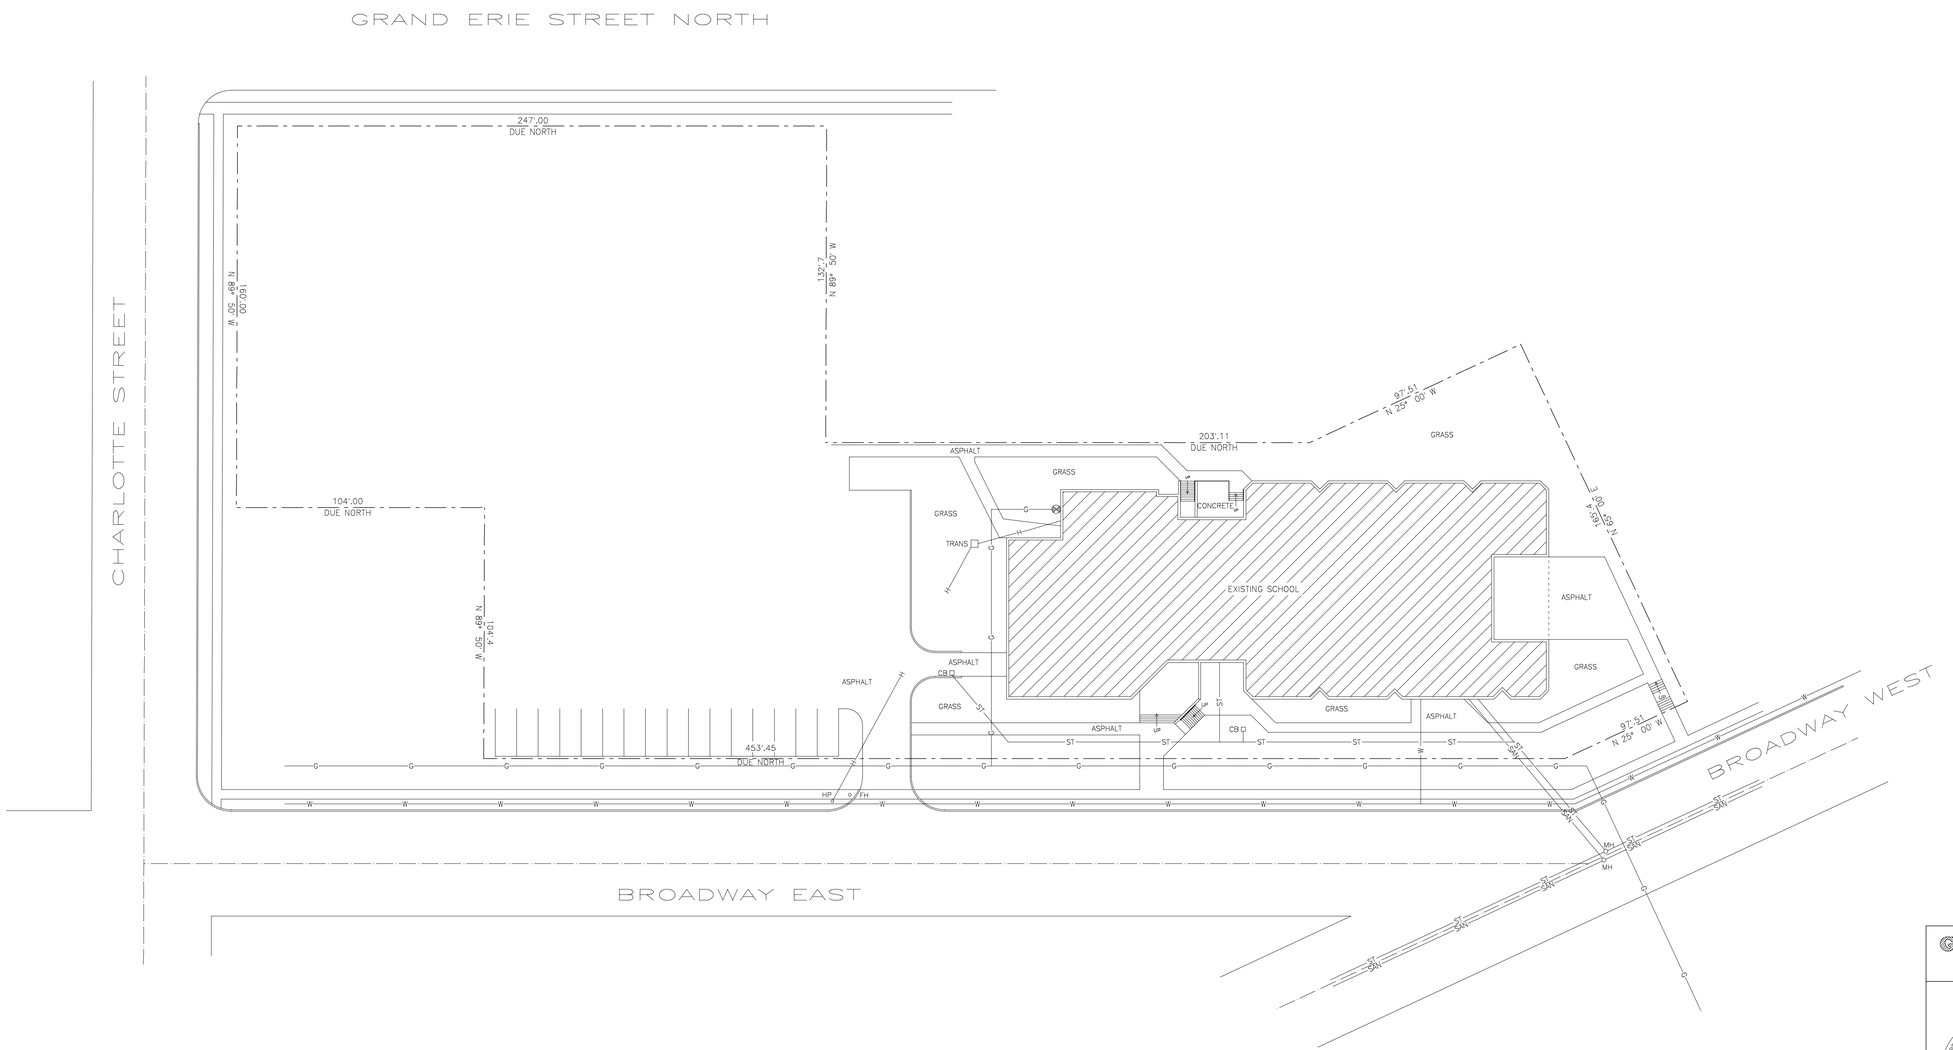

SITE PLAN

SCALE: 1" = 40'-0"

GRAND ERIE DISTRICT SCHOOL BOARD

REV	DATE	DESCRIPTION	BY	CHKD

PARIS CENTRAL
PUBLIC SCHOOL

TITLE

SITE PLAN

SCALE: 1" = 30'-0"	DRAWN: DWS DATE: MAY 99	CHKD: J.DOUGLAS DATE: MAY 99	APPVD: J.DOUGLAS DATE: MAY 99
CONTRACT No. 010	DWG No. A-ST		REV 00